CLOSED LANDFILL INVENTORY

I BASIC IDENTIFYING INFORMATION

Council of Governments Name: Concho Valley Council of Governments

County Name: Kimble

Site Number: 886 Permitted Site: X Unpermitted Site: ___

II SITE HISTORY AND CURRENT STATUS

Name of Owner/Operator: City of Junction

Address: 730 Main Street

City, State and Zip: Junction, Texas 76849

Descriptive Location of Landfill: Approx. 16 acres, 1 mile southeast of Junction on US 290/State Loop 481, on the south side of the loop.

Dates of Operation: 1962 thru 1982

Current Status: undeveloped pasture land

III GEOGRAPHIC LOCATION AND BOUNDARY DESCRIPTION

A. Confidence Level 1 (accurate description, affidavit of closure, permitted)

B. Geographic Location (lat.& long. in decimal degrees): W: 99.747052 N: 30.472776

C. Boundary Description: bordered by a plateau on the south and west side, by US 290 on the north and by undisturbed pasture land on the remaining sides.

IV ATTACHMENTS

1. Map
2. DOQQ Photo
3. Application for Permit (05/06/76)
4. Letter of closure (12/30/82)
5. Affidavit to the Public (01/20/86)

Kimble County, Texas
Closed Landfill Unit 886

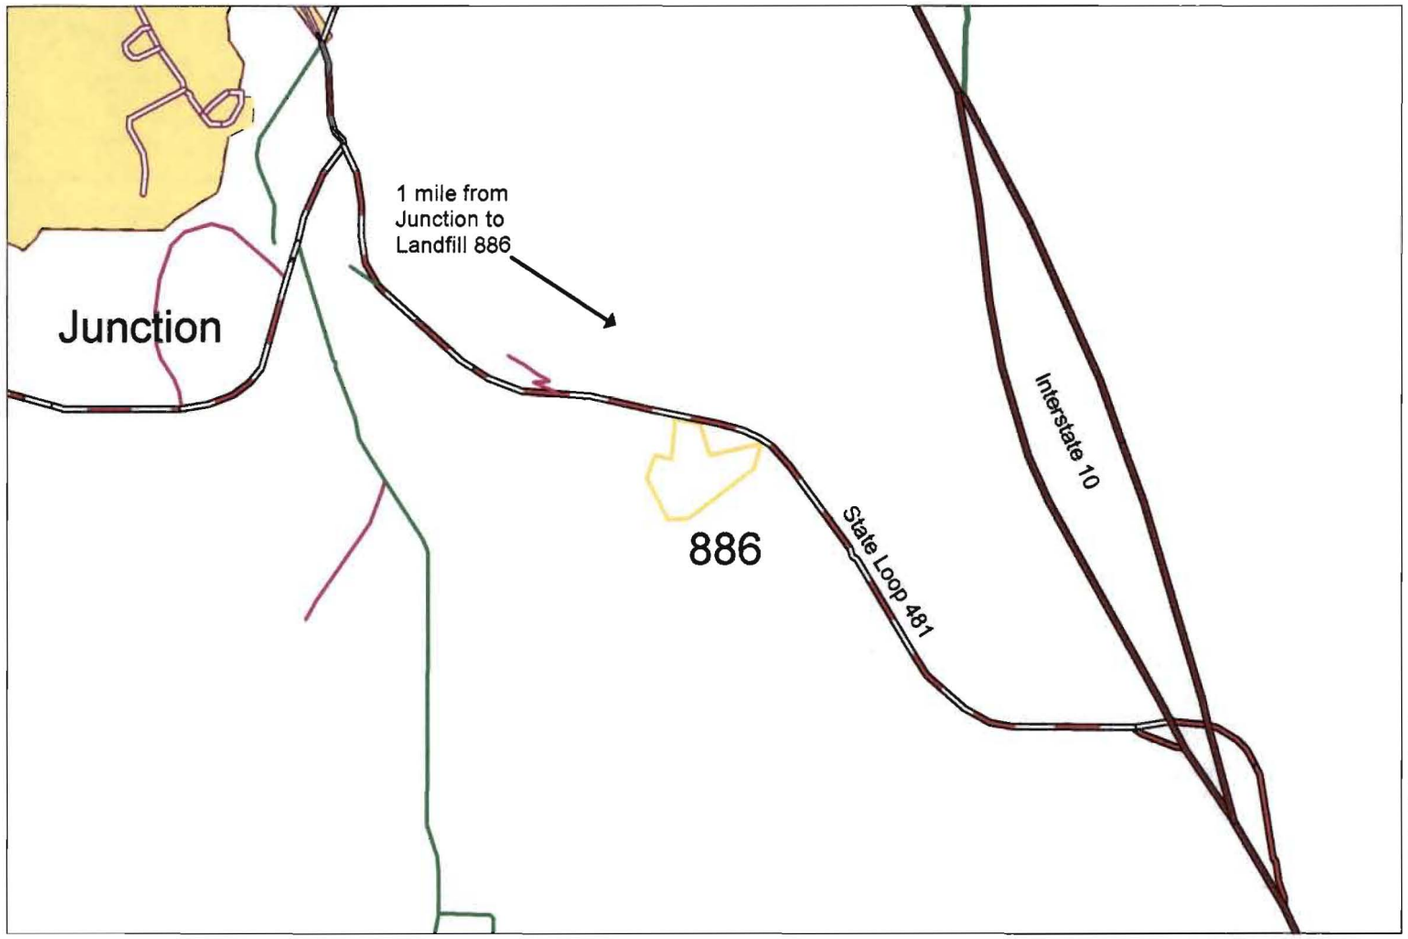

Concho Valley Council of
Governments
P.O. Box 60050
San Angelo, Texas, 76906
July 29, 2002

Projection: UTM, Zone 14, NAD 83

Source:
Digital Orthophoto Quarter Quadrangle Mosaic created by Texas Natural Resources Information System.
1 meter color infra-red image.

The horizontal positional coordinates for the point locations identified on the map were obtained by CVCOG and TNRCC personnel using differentially corrected GPS.

This map was generated by the Concho Valley Council of Governments. No claims are made to the accuracy or completeness of the data or to its suitability for a particular use.

For information concerning this map, contact Regional Services at 915-944-9666.

This map was prepared by the Concho Valley Council of Governments and the Texas Natural Resource Conservation Commission Region 8 in response to previsions of Section 363.064, Texas Health and Safety Code.

The closed landfill unit location and boundary indicated on this map are approximations only, based on the best available information.

Specific land tract(s) have been identified within this approximate boundary in order to inform the current and prospective landowner(s) that a closed landfill unit(s) may exist on any or all of these tract(s).

This map is not intended to influence the sale or purchase of real property. Accompanying this map is additional information on the subject closed landfill unit, land tract(s) and the assigned confidence level of the unit's location on this map.

N

miles

0 0.35 0.7

Kimble County, Texas
Closed Landfill Unit 886

Concho Valley Council of Governments
P.O. Box 60050
San Angelo, Texas, 76906
July 29, 2002

Projection: UTM, Zone 14, NAD 83

Source:
Digital Orthophoto Quarter Quadrangle Mosaic created by Texas Natural Resources Information System.
1 meter color infra-red image.

The horizontal positional coordinates for the point locations identified on the map were obtained by CVCOG and TNRCC personnel using differentially corrected GPS.

This map was generated by the Concho Valley Council of Governments. No claims are made to the accuracy or completeness of the data or to its suitability for a particular use.

For information concerning this map, contact Regional Services at 915-944-9666.

This map was prepared by the Concho Valley Council of Governments and the Texas Natural Resource Conservation Commission Region 8 in response to previsions of Section 363.064, Texas Health and Safety Code.

The closed landfill unit location and boundary indicated on this map are approximations only, based on the best available information.

Specific land tract(s) have been identified within this approximate boundary in order to inform the current and prospective landowner(s) that a closed landfill unit(s) may exist on any or all of these tract(s).

This map is not intended to influence the sale or purchase of real property. Accompanying this map is additional information on the subject closed landfill unit, land tract(s) and the assigned confidence level of the unit's location on this map.

N

miles

0 0.04 0.08

3386

TEXAS STATE DEPARTMENT OF HEALTH

APPLICATION FOR A PERMIT TO OPERATE A
MUNICIPAL SOLID WASTE FACILITY

MAY 1976
RECEIVED
ENVIRONMENTAL
ENGINEERING

NOTE: This form and supporting documents should be submitted in seven copies. An application for a State permit is not required for a municipal solid waste facility which has a valid license issued by a county having an adopted licensing system and exercising its authority under that system.

PA 886
KIMBLE CO
Rgn 4
GF

Name of Applicant City of Junction
(city, county, individual, or company)

Type of Facility (check one):	Type of Operation (check one)
____ Incinerator	____ I
____ Composting	X II
____ Transfer	____ III
____ Reclamation/Salvage	____ IV
X Landfill	____ Brush-Demolition Fill
____ Other	____ Brush Site

Facility is: Existing 9-1-'62 ; Proposed ____ (check one).
(Date established)
approx. 400 yards to nearest public road; 4 miles to nearest airport

Street Address or Location of the Site:

Hwy 290 East

Junction, Texas 76849

Site is located in: (fill in one of following blanks)

City limits of City of _____

Extraterritorial jurisdiction of City of _____

Neither of the above X

The facility will serve approximately 3000 persons and it is estimated that it will receive an average of approximately 7½ tons per day of municipal solid waste. The estimated life of the facility is 5 years.

It is requested that the permit be issued for a site of 13.17 acres. If the permit is issued, it is understood that a public hearing will be required before the permit can be renewed or extended. Also, that expansion or modification of a permitted site will require submission of a new permit application.

The name, address, and telephone number of the owner of the site is as follows:

City of Junction
102 North 5th Street
Junction, Texas 76849
(915) 446-2622

The name, address, and telephone number of the governmental entity or firm responsible for the operation of the facility is as follows:

City of Junction
102 North 5th Street
Junction, Texas 76849
(915) 446-2602

Enclosed with the completed application are the following required documents:

1. A map indicating the exact location of the site. (The enclosure should be all or a portion of a Half-Scale Texas Highway Department County Map or a United States Geological Survey 7½-Minute Quadrangle Sheet or equivalent.)

2. A list of names and addresses of property owners whose property is adjacent or contiguous to the solid waste site, with the approximate distance between the nearest boundaries of the site and the contiguous properties indicated. (A sketch or map is desirable.)

3. A legal description of the land on which the site is located.

(NOTE: The Texas State Department of Health "Municipal Solid Waste Regulations" require that data presented in support of an application for a permit for a Type I operation serving more than 5,000 persons and for a Type IV operation shall be prepared under the direction of a registered professional engineer. The "Texas Engineering Practice Act", Article 3271a, Vernon's Texas Civil Statutes, makes it unlawful for engineering plans, specifications, and estimates for certain public works to be prepared except under the direct supervision of a registered professional engineer; it is suggested that the applicant consult his legal counsel concerning the applicability of this statute to this permit application.)

OTHER PERTINENT INFORMATION: (Include any information you feel will assist the Department in its evaluation. Additional information may be required upon review of this application. The applicant will provide such information upon request.)

LaRue Reuter
(Signature of Applicant for Permit)

City of Junction
(Typed or Printed Name)

102 North 5th Street
(Street or P. O. Box)

Junction, Texas 76849
(City) (State) (Zip Code)

(915) 446-2602
(Telephone Number)

Acquired

Jonnson to State

DOCUMENT "A"

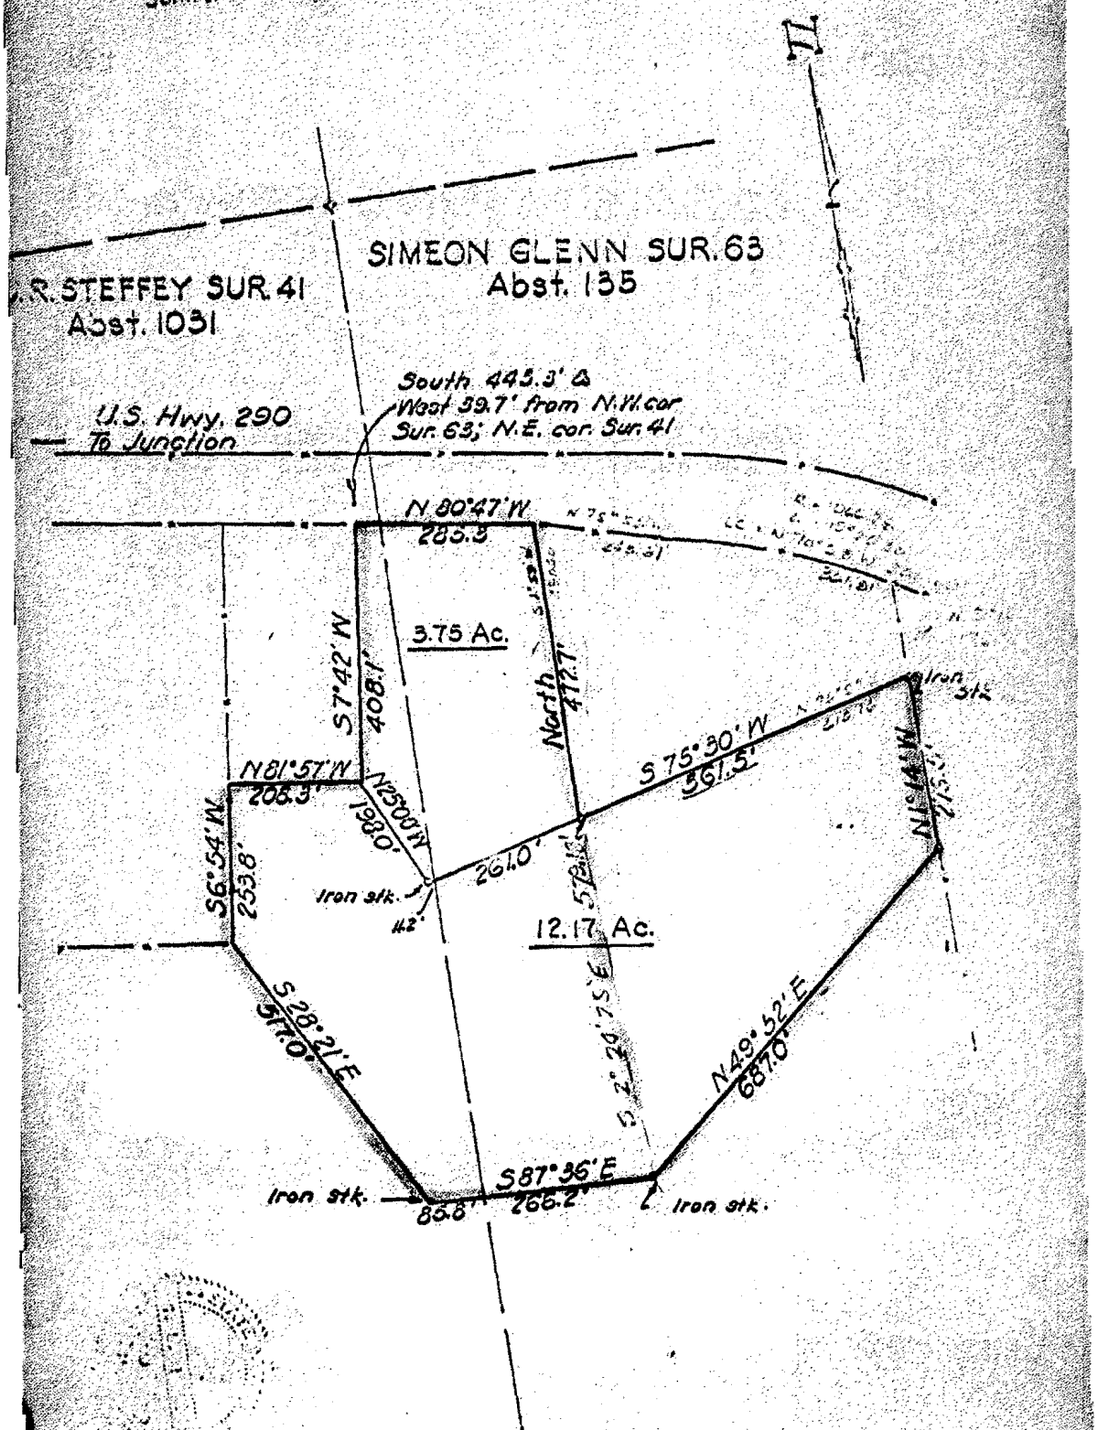

SUBDIVISION SURVEY MADE FOR
SIDNEY F. RANDLE & THE T. T.
RANDLE ESTATE

Scale: 1" = 200'

G. F. Rogers

DOCUMENT "C"

A 12.17 acre subdivision survey out of and a part of the J. R. Steffey Survey No. 41, Abstract No. 1031, and the Simeon Glenn Survey No. 63, Abstract No. 135, and being 3.66 acres out of Survey No. 41 and 8.51 acres out of Survey No. 63, and said 12.17 acre subdivision survey being described by metes and bounds as follows:

BEGINNING at the Southeast corner of a two (2) acre tract of land out of and a part of the said J. R. Steffey Survey No. 41 conveyed to R. C. Little from Fannie A. Randle by deed dated December 19, 1946, recorded in Volume 53, page 538 of the Deed Records of Kimble County, Texas, said point also being South 847.7 feet and West 94.3 feet from the Northeast corner of the J. R. Steffey Survey No. 41;

THENCE N 81° 57' W along the South line of the said R. C. Little two (2) acre tract 208.3 feet to a fence corner in the East line of a six (6) acre tract of land out of and a part of said J. R. Steffey Survey No. 41, conveyed to Glenn M. Lupher by Lester McDonald by deed dated October 17, 1955, and recorded in Volume 67, page 240 of the Deed Records of Kimble County, Texas;

THENCE S 6° 54' W along the East line of said Glenn M. Lupher six (6) acre tract 253.8 feet to a fence corner;

THENCE S. 28° 21' E, 517.0 feet to an iron stake;

THENCE S. 87° 36' E at 85.8 feet passing the East line of Survey No. 41, the West line of Survey no. 63, in all 352.0 feet to an iron stake;

THENCE N. 49° 52' E, 687.0 feet to an iron stake in the fence line of a 46 acre subdivision;

THENCE N 1° 14' W, 276.5 feet along fence line to an iron stake;

THENCE S 75° 30' W, at 811.3 feet passing the West line of Survey No. 63, the East line of Survey No. 41, in all 822.5 feet to an iron stake;

THENCE N 25° 00' W, 198.0 feet to the Place of Beginning.

DEC 30 1982

Honorable LaRue Newby
Mayor of Junction
102 N. 5th Street
Junction, Texas 76849

Subject: Solid Waste - Kimble County
City of Junction - Permit Application No. 886
Approximately 2 Miles E of Junction Off Highway 290

Dear Mayor Newby:

On November 17, 1982, Mr. Ernest D. Herarland, Jr., P.E., from our regional office, inspected the subject Type II municipal solid waste disposal facility. During this inspection, our representative was accompanied by Mrs. Frederica Wyatt, City Secretary.

At the time of the inspection, the site was closed and not accepting waste for disposal, but has not had the final two (2) feet of earthen cover applied. The Department appreciates the work that has been accomplished, but is informed that there is much more work needed. The most pressing area of needed work is the building of a surface water diversion around the old working area to decrease possible erosion and to reduce the slope of the old working area to no greater than 3:1 with the goal to be 4:1. The sooner this is accomplished, the easier it will be to properly close the site in accordance with Subsections F-2.14 and F-2.16 of the Department's regulations.

If you have any questions concerning this letter or if we may be of any assistance to you regarding solid waste management, you may contact us here in Austin at telephone number (512) 458-7271 or you may prefer to contact Mr. Stanley Thompson, P.E., Regional Director of Environmental and Consumer Health Protection at Second Floor, Old Courthouse or P. O. Box 2648, Abilene, Texas 79604; telephone number (915) 673-5231.

Sincerely yours,

PS

for L. B. Griffith, Jr., P.E., Director
Surveillance and Enforcement Division
Bureau of Solid Waste Management

PAB:ukr

cc: Myron J. Wolfgen, M.D., M.P.H., Regional
Director of Public Health, Region 4
Kimble County Health Officer
Kimble County Judge

	Date Completed	Initials
Processed	12/28/82	OOK
Originator	29 Dec 82	[illegible]
Branch Chief	12/29/82	[illegible]
Div Director		
Bureau Chief		
Forwarded Distributed Mailed	12/30/82	OKK
Filed	1/6/83	GDH

SMS
WRS

Copy 7PHR 4

LBG-580 350
1-24-86
INDEXED PAS
86

AFFIDAVIT TO THE PUBLIC

18361

THE STATE OF TEXAS I
COUNTY OF KIMBLE I

Before me, the undersigned authority, on this day personally appeared William Keaton Blackburn, Mayor of the City of Junction, who after being by me duly sworn, upon oath states that the City of Junction is the owner of record of that certain tract or parcel of land lying and being situated in Kimble County, Texas, and being more particularly described as follows:

TRACT ONE: A 3.75 acre subdivision survey out of and being a part of the J. R. Steffey Survey No. 41, Abstract No. 1031, and the Northwest part of the Simeon Glenn Survey No. 63, Abstract No. 135, the said subdivision containing 0.84 acres out of Survey No. 41, and 2.91 acres out of Survey No. 63, and said subdivision survey being more particularly described by metes and bounds as follows:

BEGINNING at a point in the existing South Right-of-way line of U. S. Highway 290, the northeast corner of a 2 acre tract of land out of the said J. R. Steffey Survey No. 41 conveyed to R. C. Little by Deed from Fannie A. Randle dated December 19, 1946 and recorded in Volume 53, Page 538 of the Deed Records of Kimble County, Texas, and said point also being South 443.3 feet and West 39.7 feet from the northeast corner of the said J. R. Steffey Survey No. 41;

THENCE S. 7° 42' W. 408.1 feet with fence to corner;

THENCE S. 25° 00' E. 198.0 feet to an iron stake;

THENCE N. 75° 30' E. at 11.2 feet passing the east line of Survey No. 41, the West line of Survey No. 63, in all 261.0 feet to an iron stake at the Southwest corner of a 5 acre tract out of the Simeon Glenn Survey No. 63 deeded to Hubert G. Johnson by Fannie A. Randle January 15, 1947, and recorded in Volume 53, Page 577 of the Deed Records of Kimble County, Texas;

THENCE North 472.7 feet to an iron stake in the South Right-of-way line of U. S. Highway 290;

THENCE N. 80° 47' W. 245.1 feet passing the West line of Survey No. 63, the east line of Survey No. 41, in all 265.3 feet to the place of beginning.

TRACT TWO: A 12.17 acre subdivision survey out of and a part of the J. R. Steffey Survey No. 41, Abstract No. 1031, and the Simeon Glenn Survey No. 63, Abstract No. 135, and being 3.66 acres out of Survey No. 41 and 8.51 acres out of Survey No. 63, and said 12.17 acre subdivision survey being described by metes and bounds as follows:

BEGINNING at the Southeast corner of a 2 acre tract of land out of and a part of the said J. R. Steffey Survey No. 41 conveyed to R. C. Little from Fannie A. Randle by deed dated December 19, 1946, recorded in Volume 53, Page 538 of the Deed Records of Kimble County, Texas, said point also being South 847.7 feet and West 94.3 feet from the Northeast corner of the said J. R. Steffey Survey No. 41;

THENCE N. 81° 57' W. along the South line of the said R. C. Little 2 acre tract 208.3 feet to a fence corner in the East line of a 6 acre tract of land out of and a part of said J. R. Steffey Survey No. 41, conveyed to Glenn M. Lupher by Lester McDonald by deed dated October 17, 1955, and recorded in Volume 67, Page 240, of the Deed Records of Kimble County, Texas;

THENCE S. 6° 54' along the East line of said Glenn M. Lupher 6 acre tract 253.8 feet to a fence corner;

THENCE S. 28° 21' E. 517.0 feet to an iron stake;

THENCE S. 87° 36' E., at 85.8 feet passing the East line of Survey No. 41, the West line of Survey No. 63, in all 352.0 feet to an iron stake;

THENCE N. 49° 52' E. 687.0 feet to an iron stake in the fence line of a 46 acre subdivision;

THENCE N. 1° 14' W. 276.5 feet along fence line to an iron stake;

THENCE S. 75° 30' W. at 811.3 feet passing the West line of Survey No. 63, the East line of Survey No. 41, in all 822.5 feet to an iron stake;

THENCE N. 25° 00' W. 198.0 feet to the place of beginning.

The undersigned further states that from the year 1962 to the year 1982 there was operated on the aforesaid tract of land a Solid Waste Disposal Site. Specifically, such operation was conducted on that portion of the aforesaid tract described as follows: SEE ATTACHED PLAT

Cons up

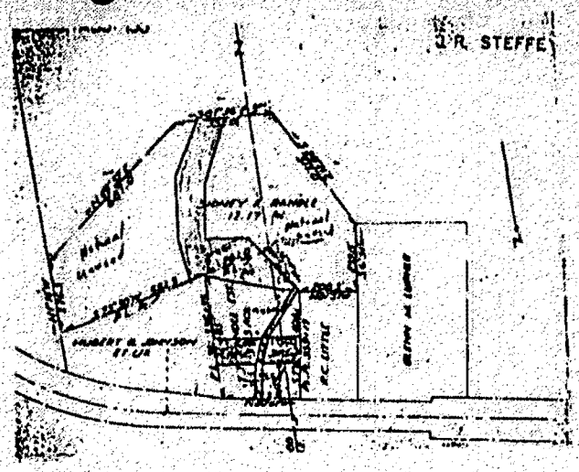

Further, the aforesaid City of Junction was the operator of such Solid Waste Disposal Site.

Notice is hereby provided to any future owner or user of the site to consult with the Texas Department of Health prior to planning or initiating any activity involving the disturbance of the landfill cover or monitoring system.

WITNESS MY HAND on this 13th day of September, 1985.

CITY OF JUNCTION
Owner/Operator

William Keaton Blackburn, Mayor
Wm. Keaton Blackburn, Mayor

SWORN TO AND SUBSCRIBED before me on this the 13th day of September, 1985.

Maria E. Menchaca
NOTARY PUBLIC IN AND FOR THE STATE OF TEXAS
Maria E. Menchaca
My Commission Expires 6/3/88

STATE OF TEXAS)(
COUNTY OF KIMBLE)(

This instrument was acknowledged before me on the 16th day of September, 1985, by WILLIAM KEATON BLACKBURN.

Maria E. Menchaca
Notary Public, State of Texas
Name Printed: Maria E. Menchaca
Commission Expires: 6/3/88

FILED FOR RECORD Sept. 16
1985, at 11:35 o'clock A M
Lorene P. Olivas
County Clerk, Kimble County, Texas

THE STATE OF TEXAS §

COUNTY OF KIMBLE §

I, Louise P. Oliver, County Clerk, Kimble County, Texas, do hereby certify that the foregoing is a true and correct copy of Affidavit to the Public from City of Junction to The Public dated September 13, 1985, as same appears of record in Volume 107, Page 350, DEED Records of Kimble County, Texas.

Witness my hand and seal of office this 20th day of January, 1986.

Louise P. Oliver
County Clerk, Kimble County, Texas

By Elaine Carpenter
Deputy

CERTIFIED
P 115 295 589
MAIL